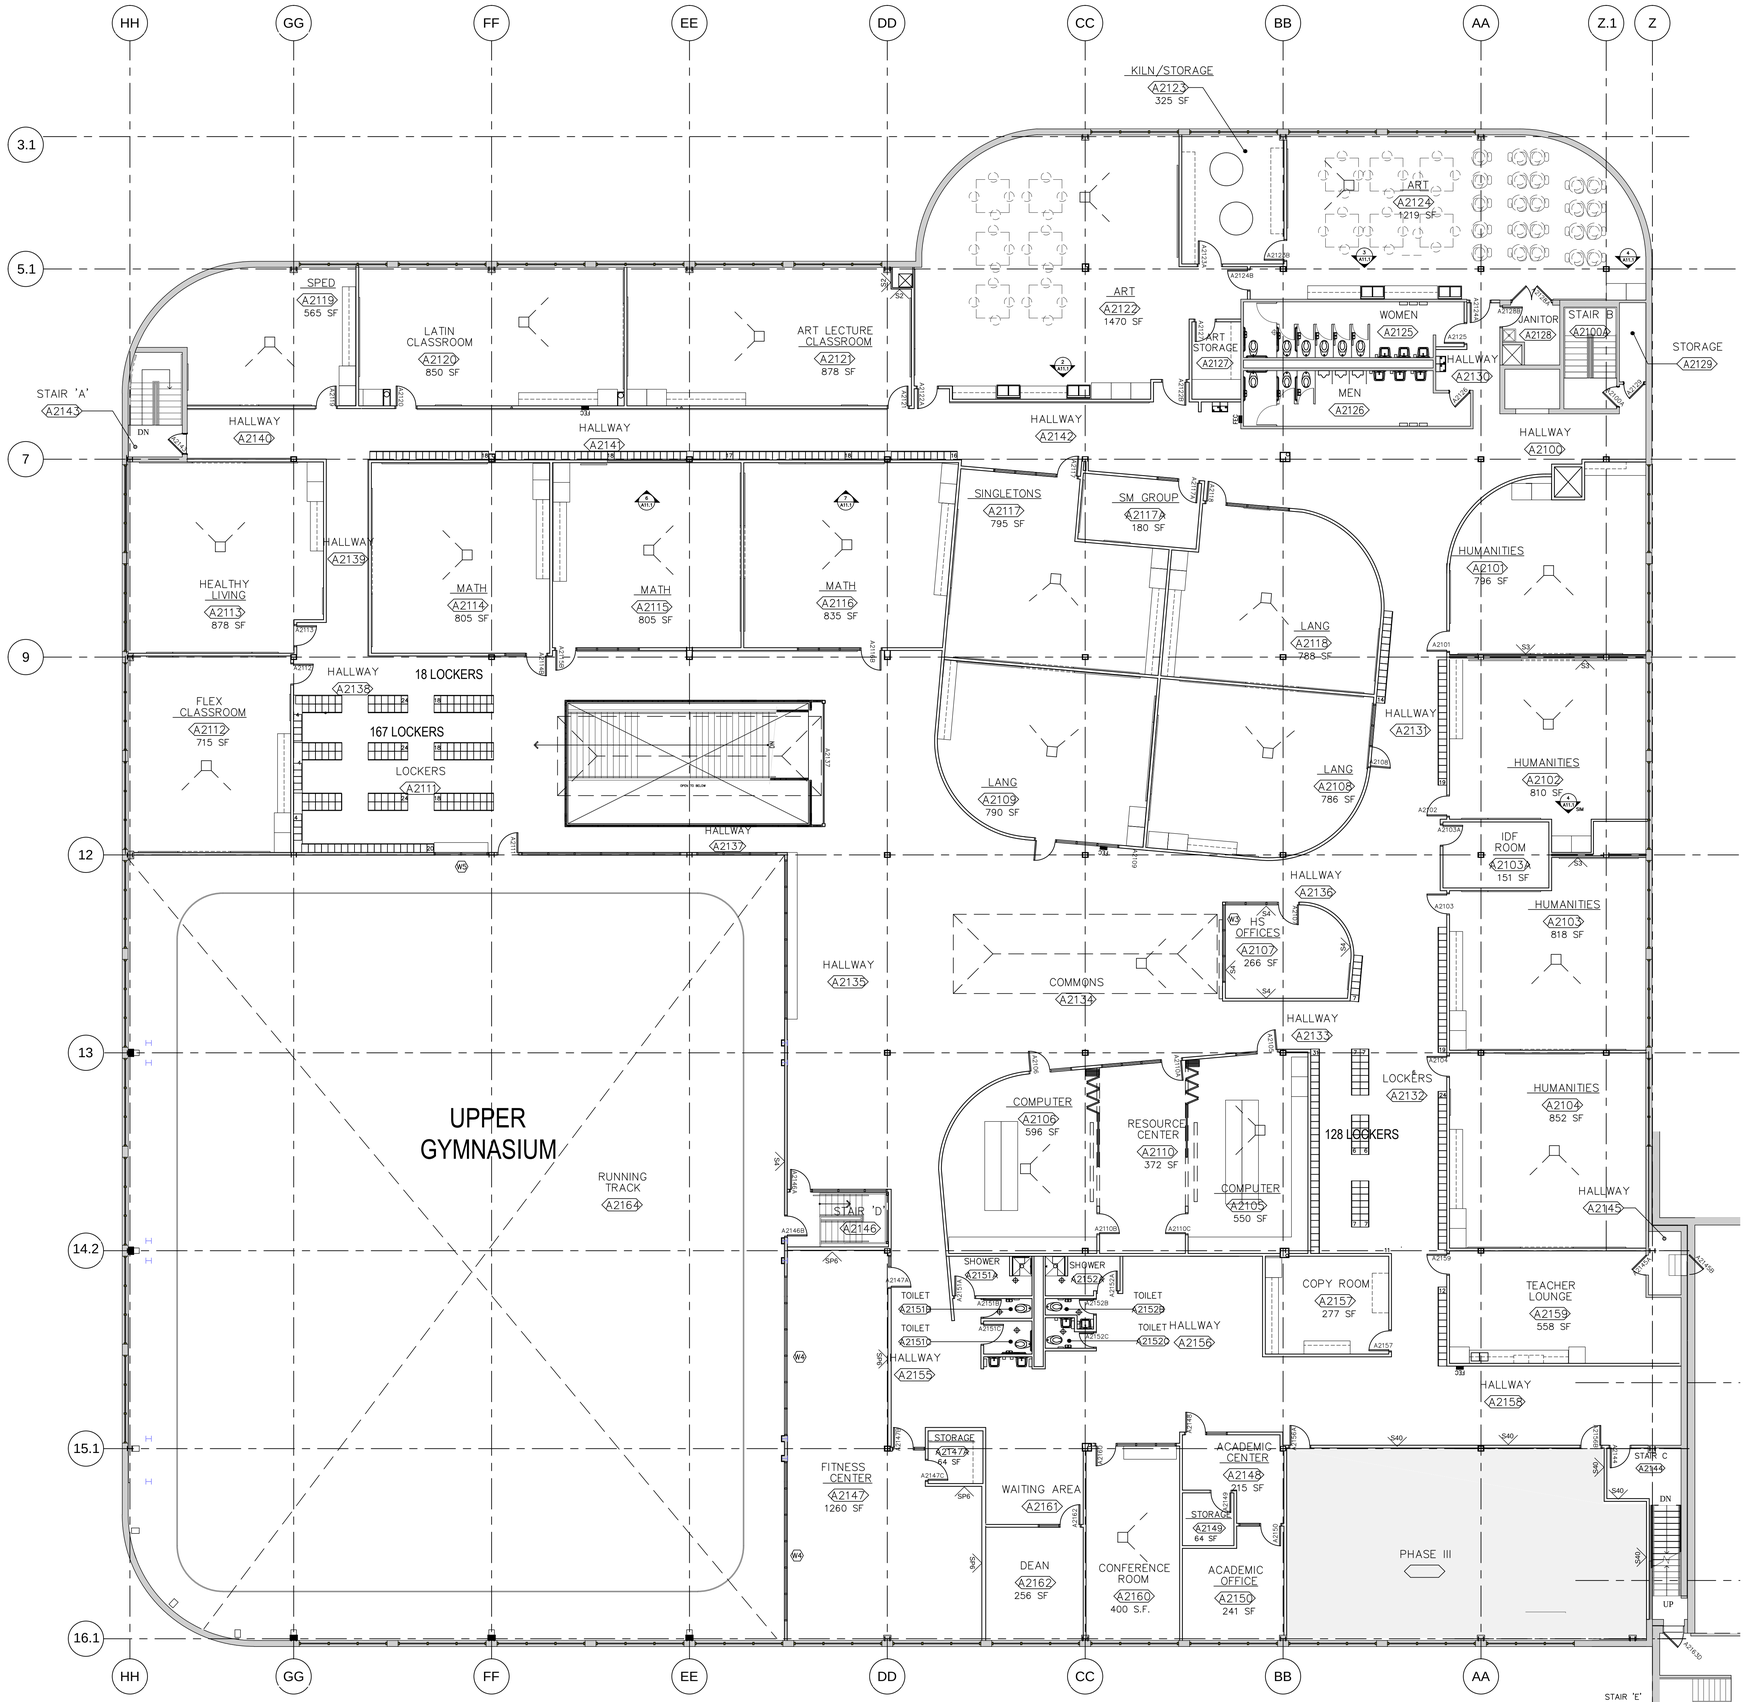

PHASE II: SECOND FLOOR

SCALE: 1/16" = 1'-0"

16102-00
01-26-2017

EAGLE RIDGE ACADEMY

Rivera Architects Inc.